
KEENE

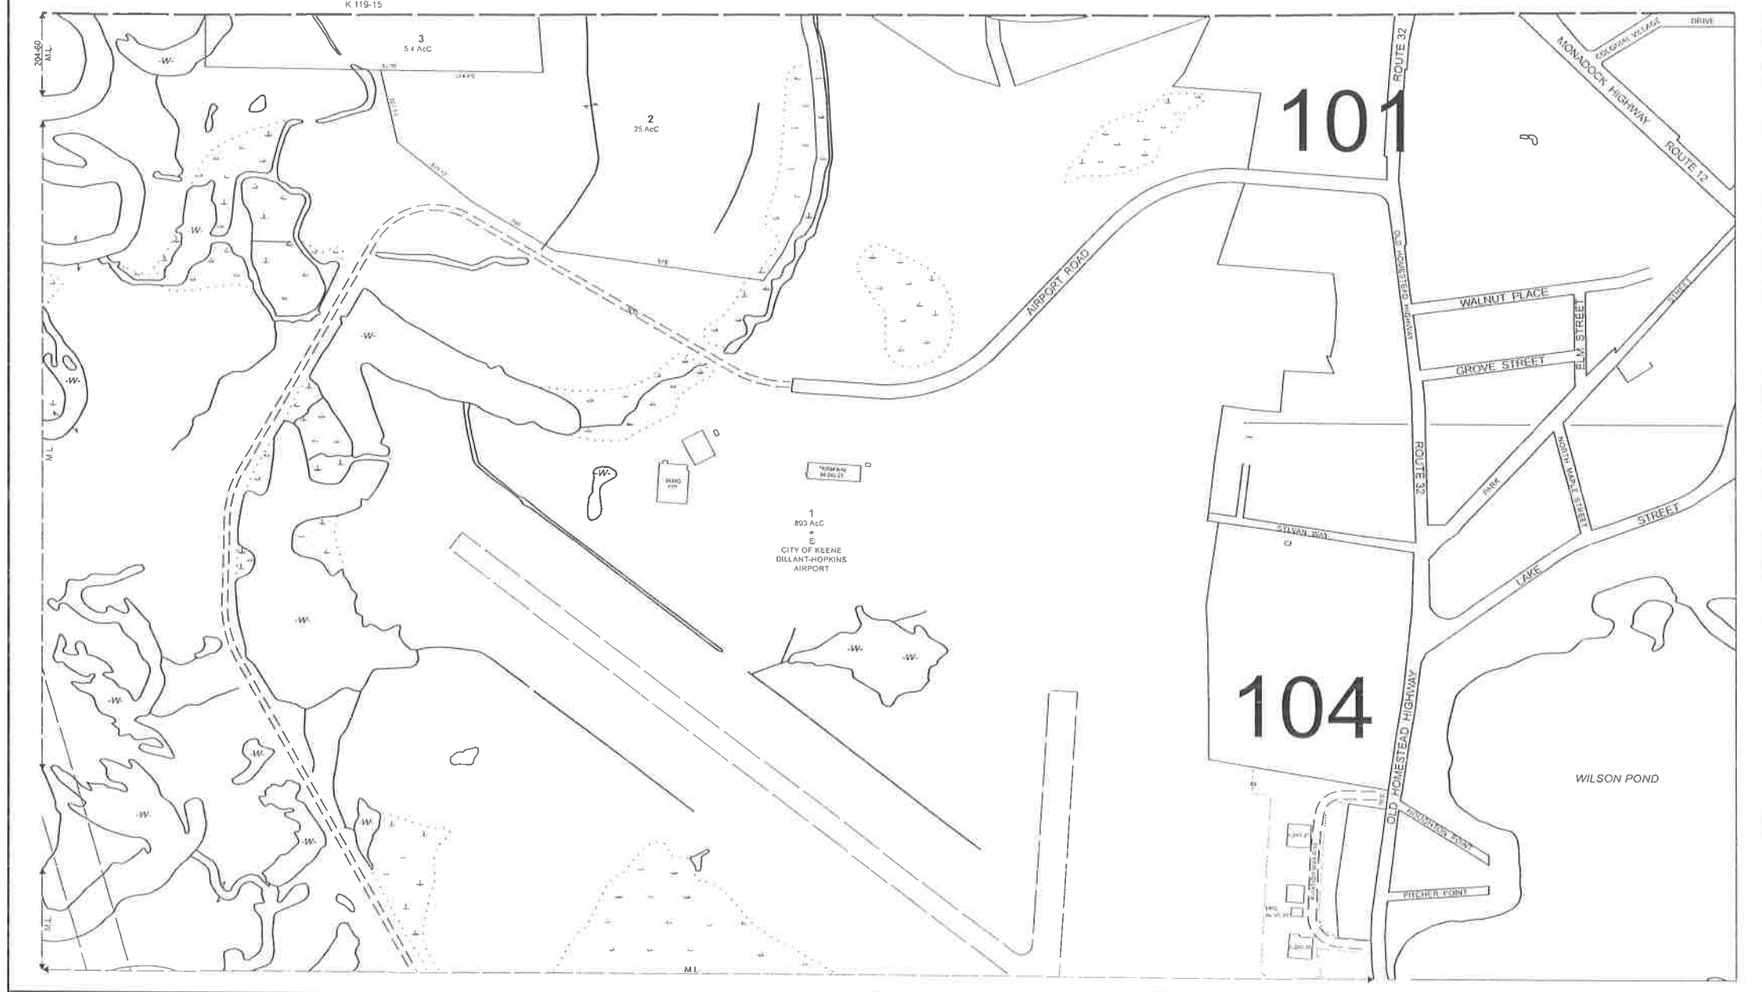

THIS MAP IS FOR ASSESSMENT PURPOSES. IT IS NOT VALID FOR LEGAL DESCRIPTION OR CONVEYANCE.

THE HORIZONTAL DATUM IS THE NEW HAMPSHIRE STATE PLANE COORDINATE SYSTEM, NAD 83.

PHOTOGRAPHY DATE: APRIL 2021

COMPLETION DATE: DECEMBER 31, 2023

PRODUCED IN 2023 BY:

CAI Technologies

11 Pleasant Street Extension, NH 03561
800.327.4543 • www.CAI-tech.com

LEGEND

AREA SURVEYED ..... AS
AREA CALCULATED ..... AcC
RECORD BOUNDARY ..... RB
SCALED DIMENSION 1875
MARSH LINE
WATER ..... W
BUILDING
EXEMPT PROPERTY ..... E
SUBDIVISION LOT NO. 6
RIGHT OF WAY ACCESS 23
COMMON OWNERSHIP
WETLANDS

SCALE: 1" = 200'

FEET 200 100 0 200 400 600
METERS 50 25 0 50 100 150

REVISED TO: APRIL 1, 2023

PROPERTY MAPS

SWANZEY

NEW HAMPSHIRE

INDEX DIAGRAM

MAP NO. 205