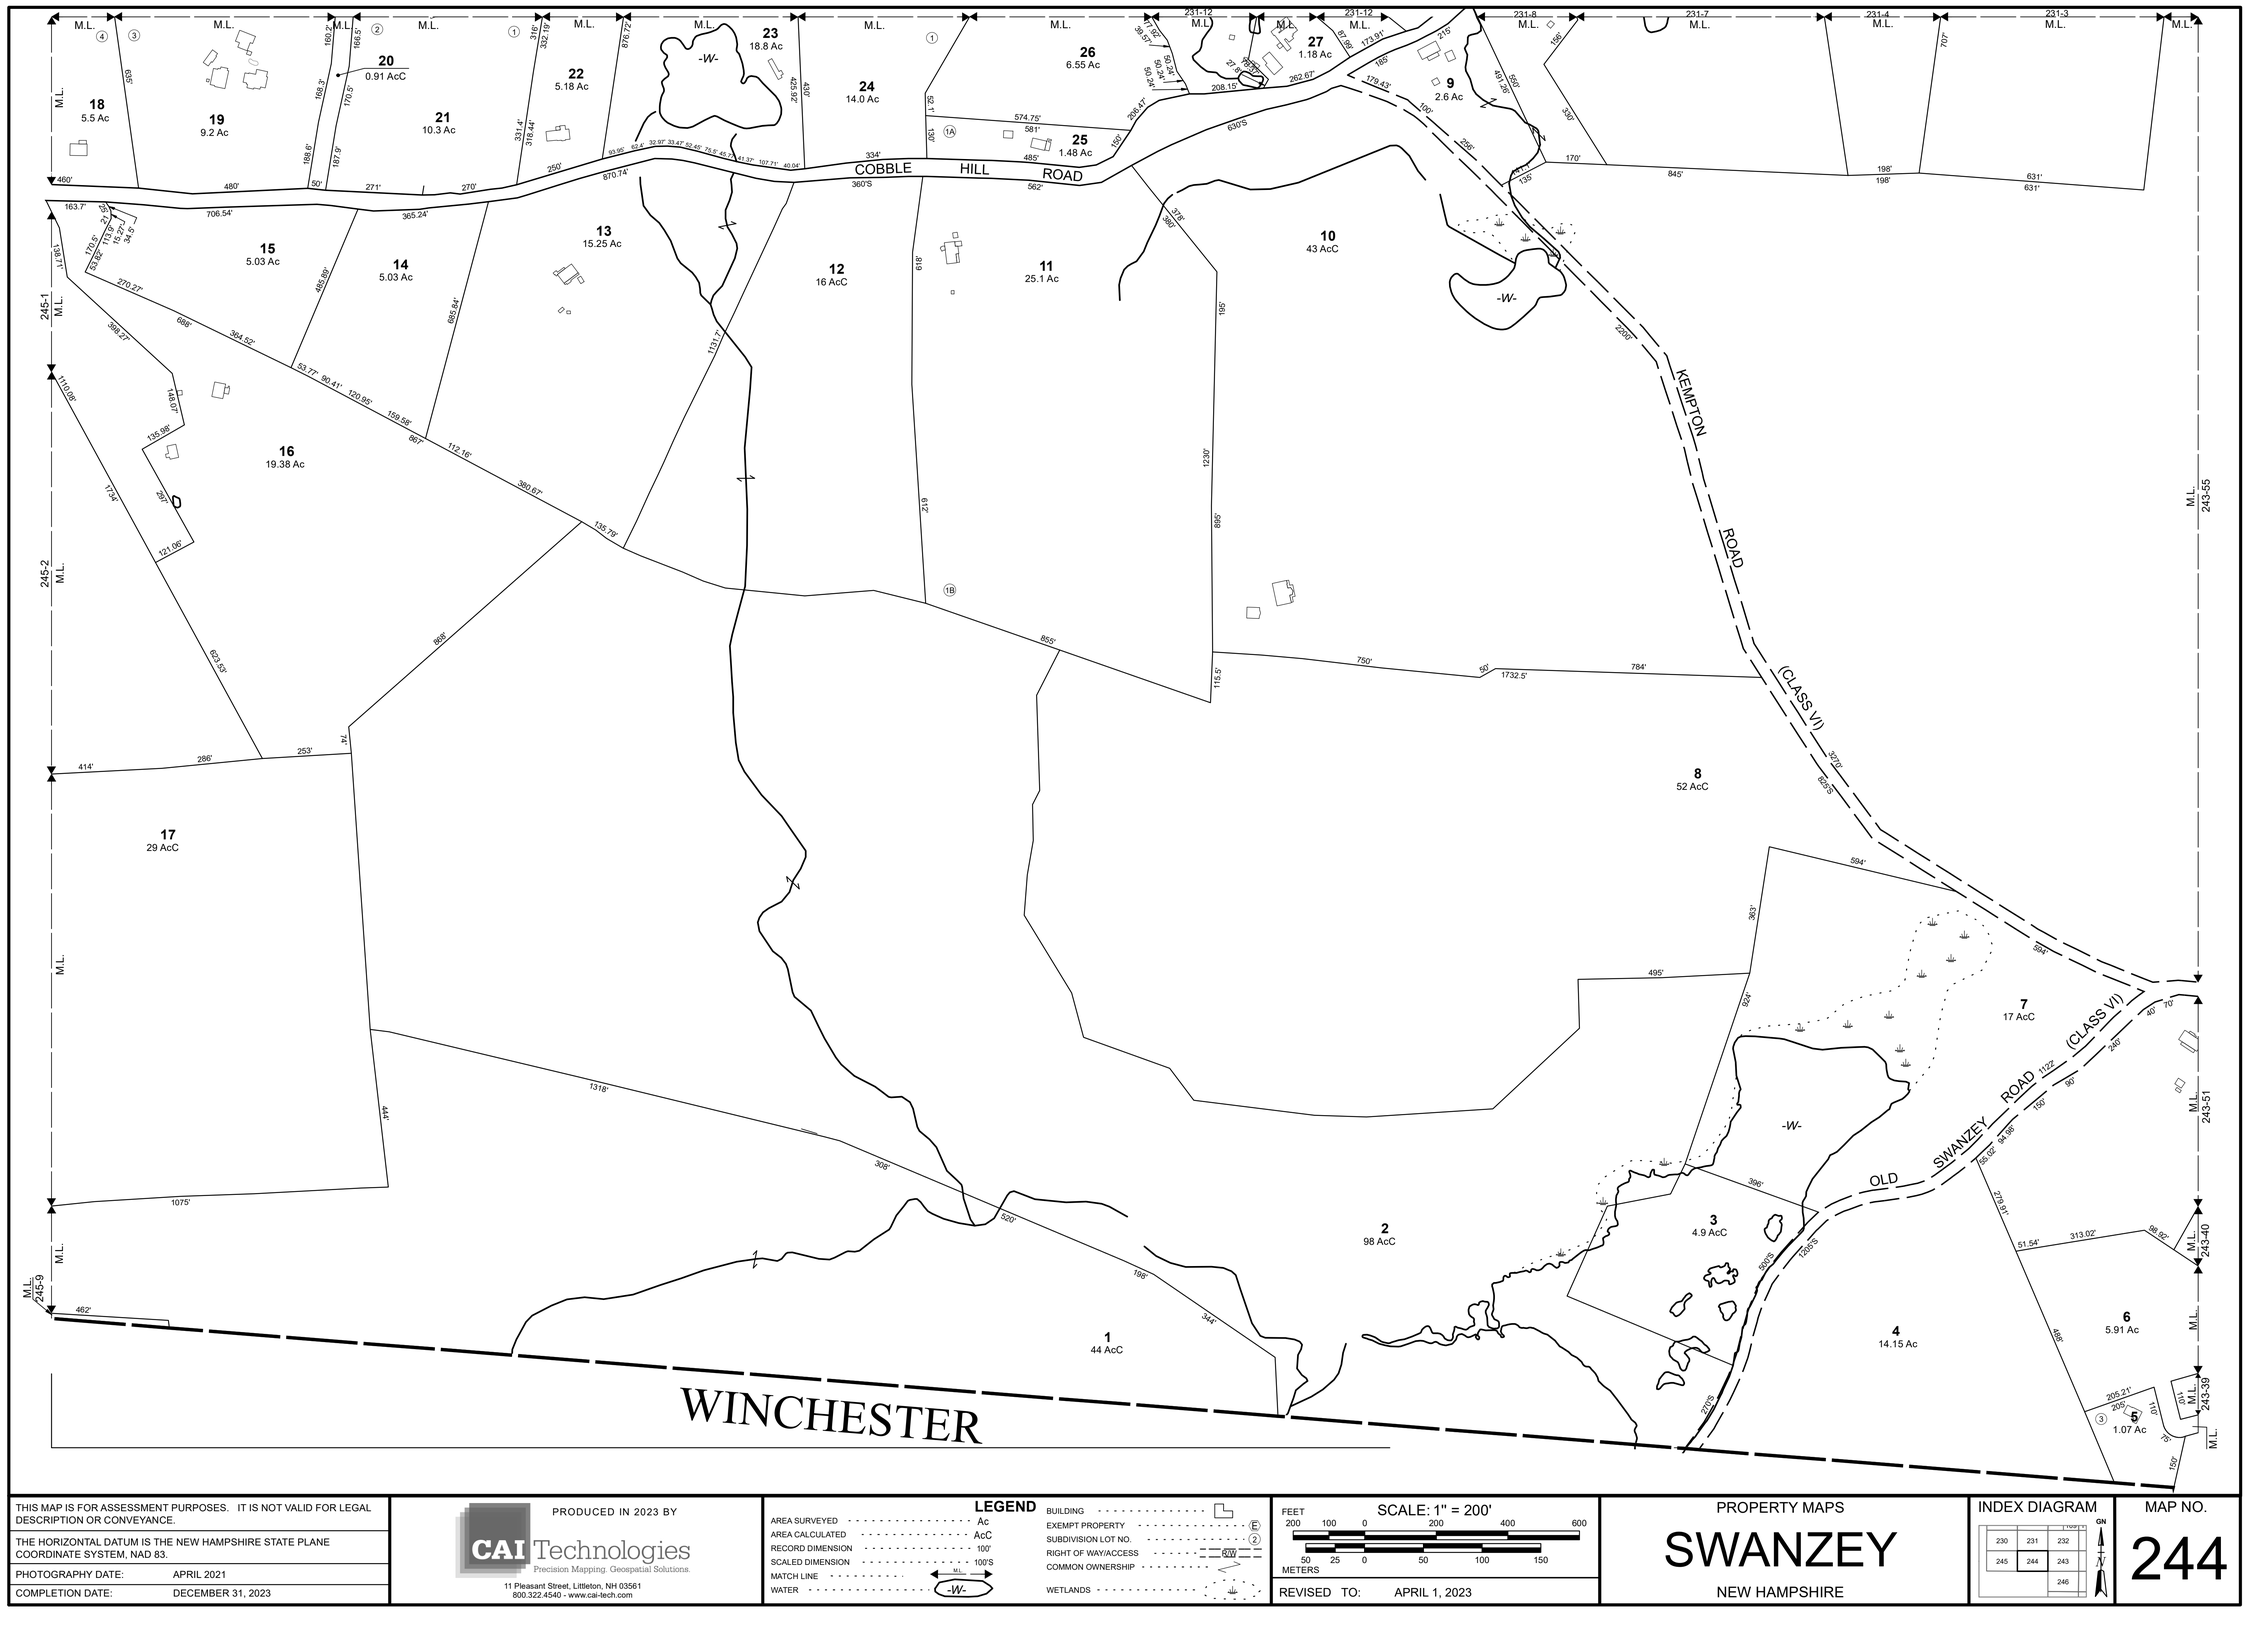


THIS MAP IS FOR ASSESSMENT PURPOSES. IT IS NOT VALID FOR LEGAL DESCRIPTION OR CONVEYANCE.

THE HORIZONTAL DATUM IS THE NEW HAMPSHIRE STATE PLANE COORDINATE SYSTEM, NAD 83.

PHOTOGRAPHY DATE: APRIL 2021

COMPLETION DATE: DECEMBER 31, 2023

PRODUCED IN 2023 BY

CAI Technologies
Precision Mapping. Geospatial Solutions.

11 Pleasant Street, Littleton, NH 03561
800.322.4540 - www.cai-tech.com

LEGEND

- AREA SURVEYED — Ac
- AREA CALCULATED — AcC
- RECORD DIMENSION — 100'
- SCALED DIMENSION — 100'S
- MATCH LINE — M.L.
- WATER — -W-
- BUILDING
- EXEMPT PROPERTY — (E)
- SUBDIVISION LOT NO. — (2)
- RIGHT OF WAY/ACCESS — ROW
- COMMON OWNERSHIP
- WETLANDS

SCALE: 1" = 200'

FEET: 200 100 0 200 400 600

METERS: 50 25 0 50 100 150

REVISED TO: APRIL 1, 2023

PROPERTY MAPS

SWANZEY

NEW HAMPSHIRE

INDEX DIAGRAM

230	231	232	
245	244	243	
		246	

GN

MAP NO. 244