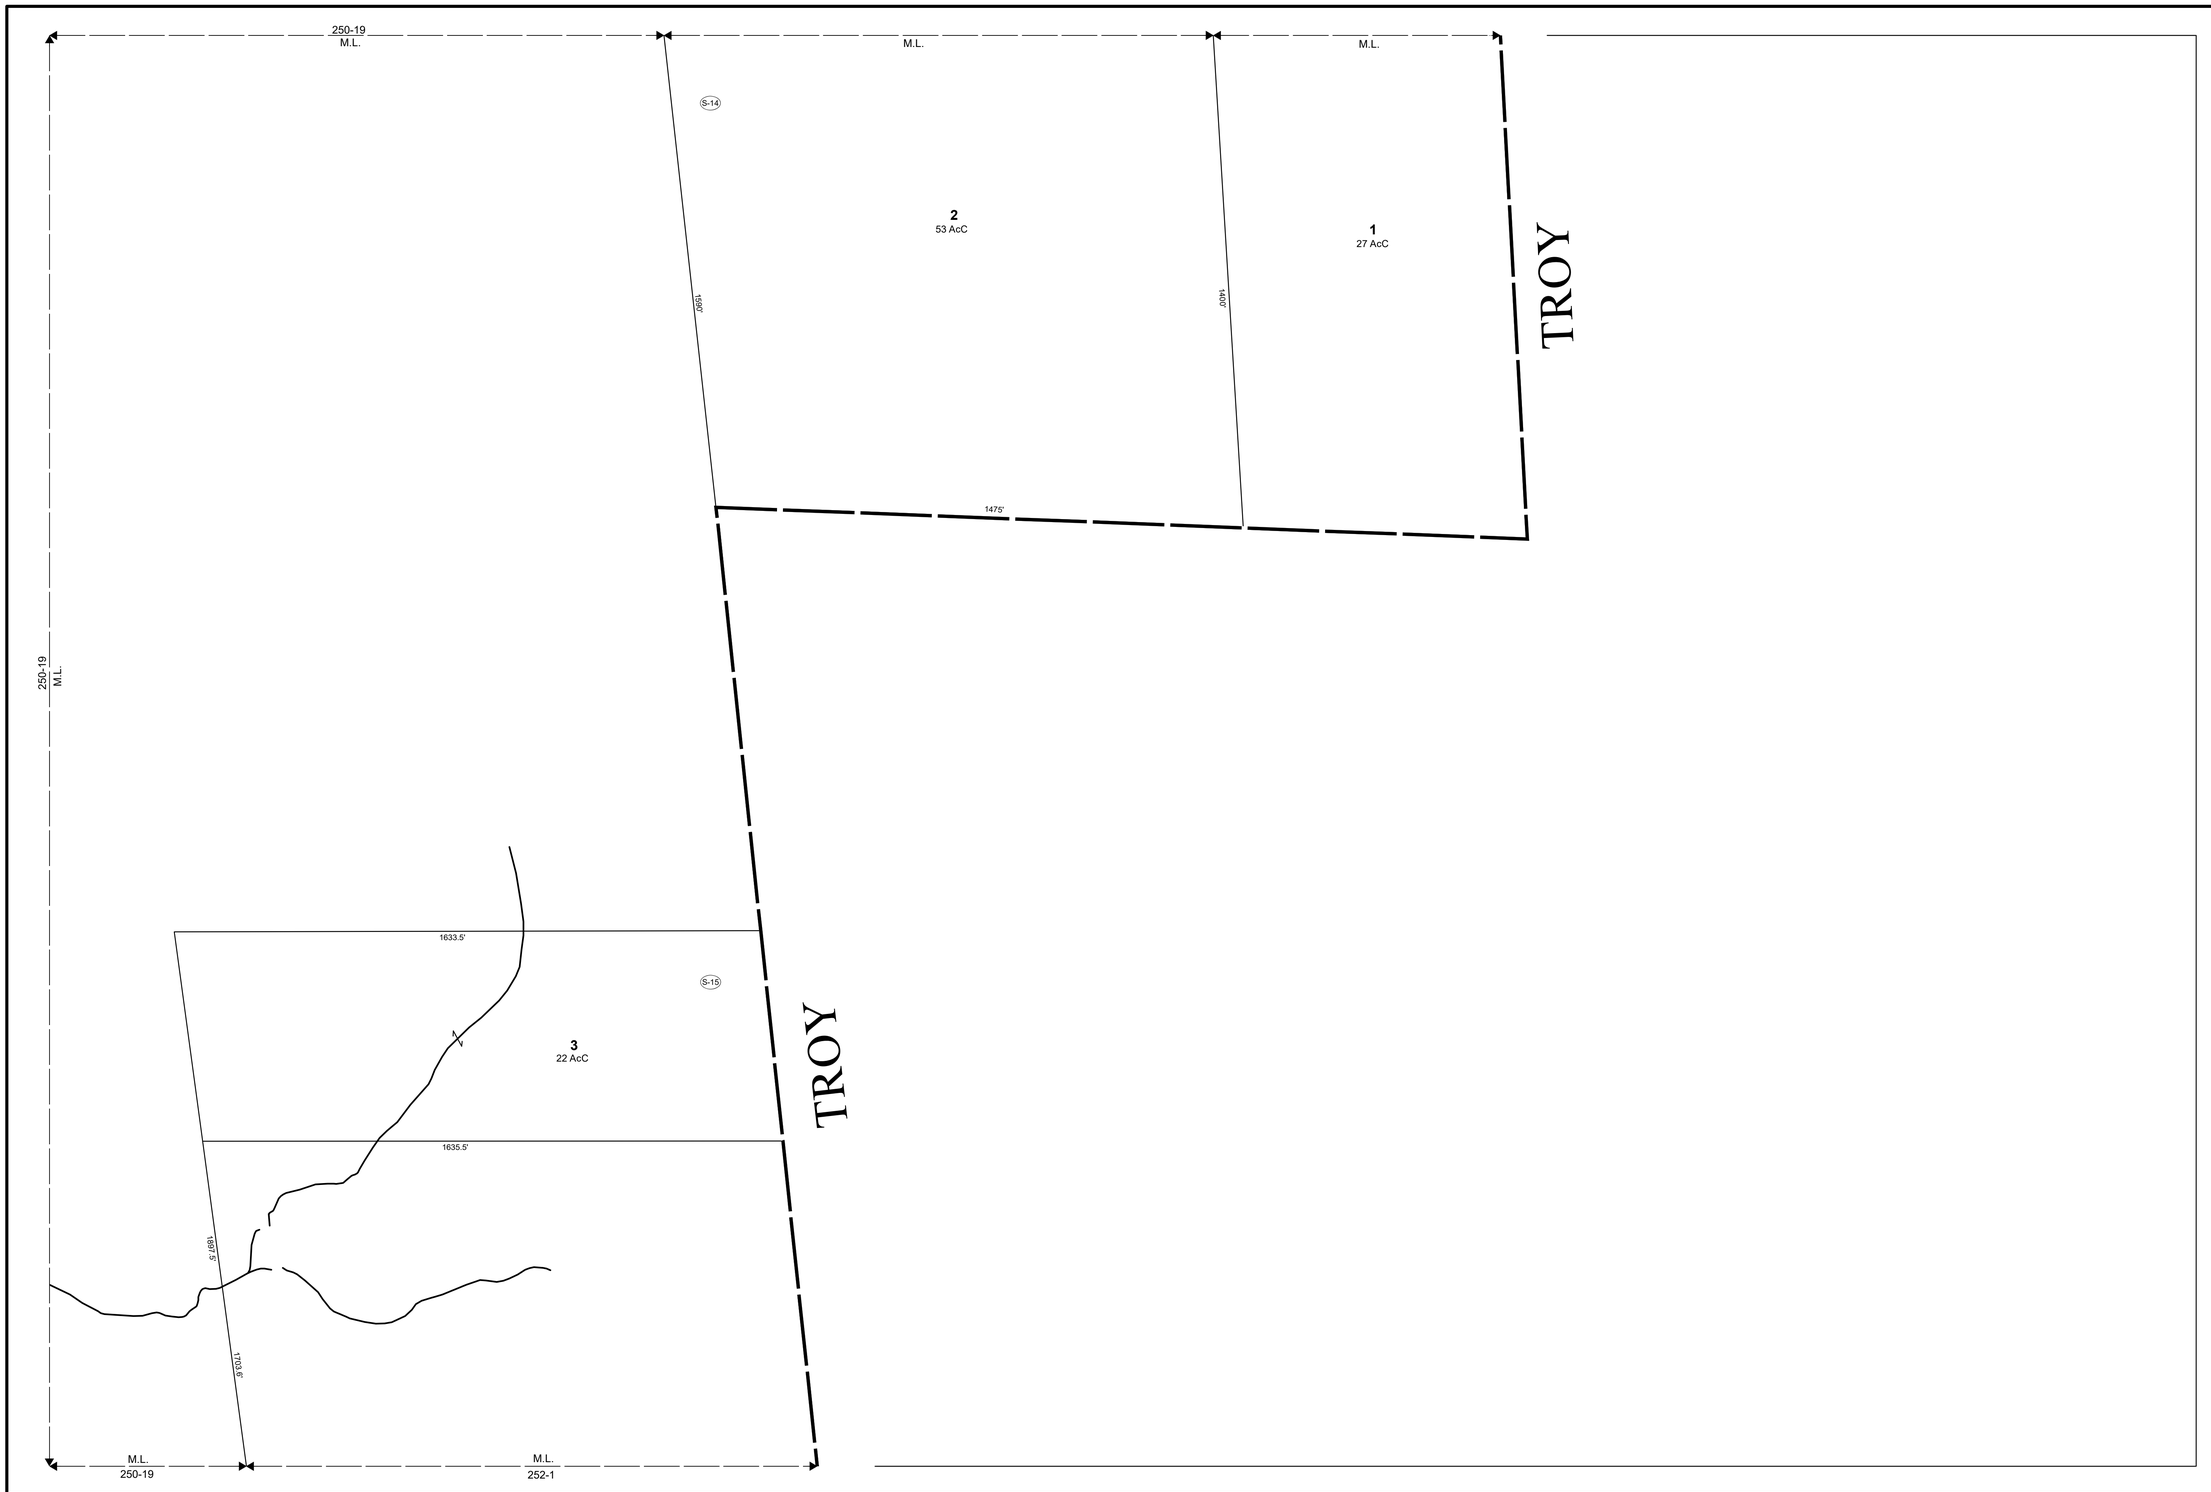


THIS MAP IS FOR ASSESSMENT PURPOSES. IT IS NOT VALID FOR LEGAL DESCRIPTION OR CONVEYANCE.

THE HORIZONTAL DATUM IS THE NEW HAMPSHIRE STATE PLANE COORDINATE SYSTEM, NAD 83.

PHOTOGRAPHY DATE: APRIL 2021

COMPLETION DATE: DECEMBER 31, 2023

PRODUCED IN 2023 BY
CAI Technologies
Precision Mapping. Geospatial Solutions.
11 Pleasant Street, Littleton, NH 03561
800.322.4540 - www.cai-tech.com

LEGEND

AREA SURVEYED . . . . . Ac
AREA CALCULATED . . . . . AcC
RECORD DIMENSION . . . . . 100'
SCALED DIMENSION . . . . . 100'S
MATCH LINE . . . . . M.L. -W-
WATER . . . . .
BUILDING . . . . .
EXEMPT PROPERTY . . . . . (E)
SUBDIVISION LOT NO. . . . . (2)
RIGHT OF WAY/ACCESS . . . . . ROW
COMMON OWNERSHIP . . . . .
WETLANDS . . . . .

FEET 200 100 0 200 400 600
METERS 50 25 0 50 100 150

SCALE: 1" = 200'

REVISED TO: APRIL 1, 2023

PROPERTY MAPS

SWANZEY

NEW HAMPSHIRE

INDEX DIAGRAM

	239	238
	250	251
	253	252

GN

MAP NO. 251