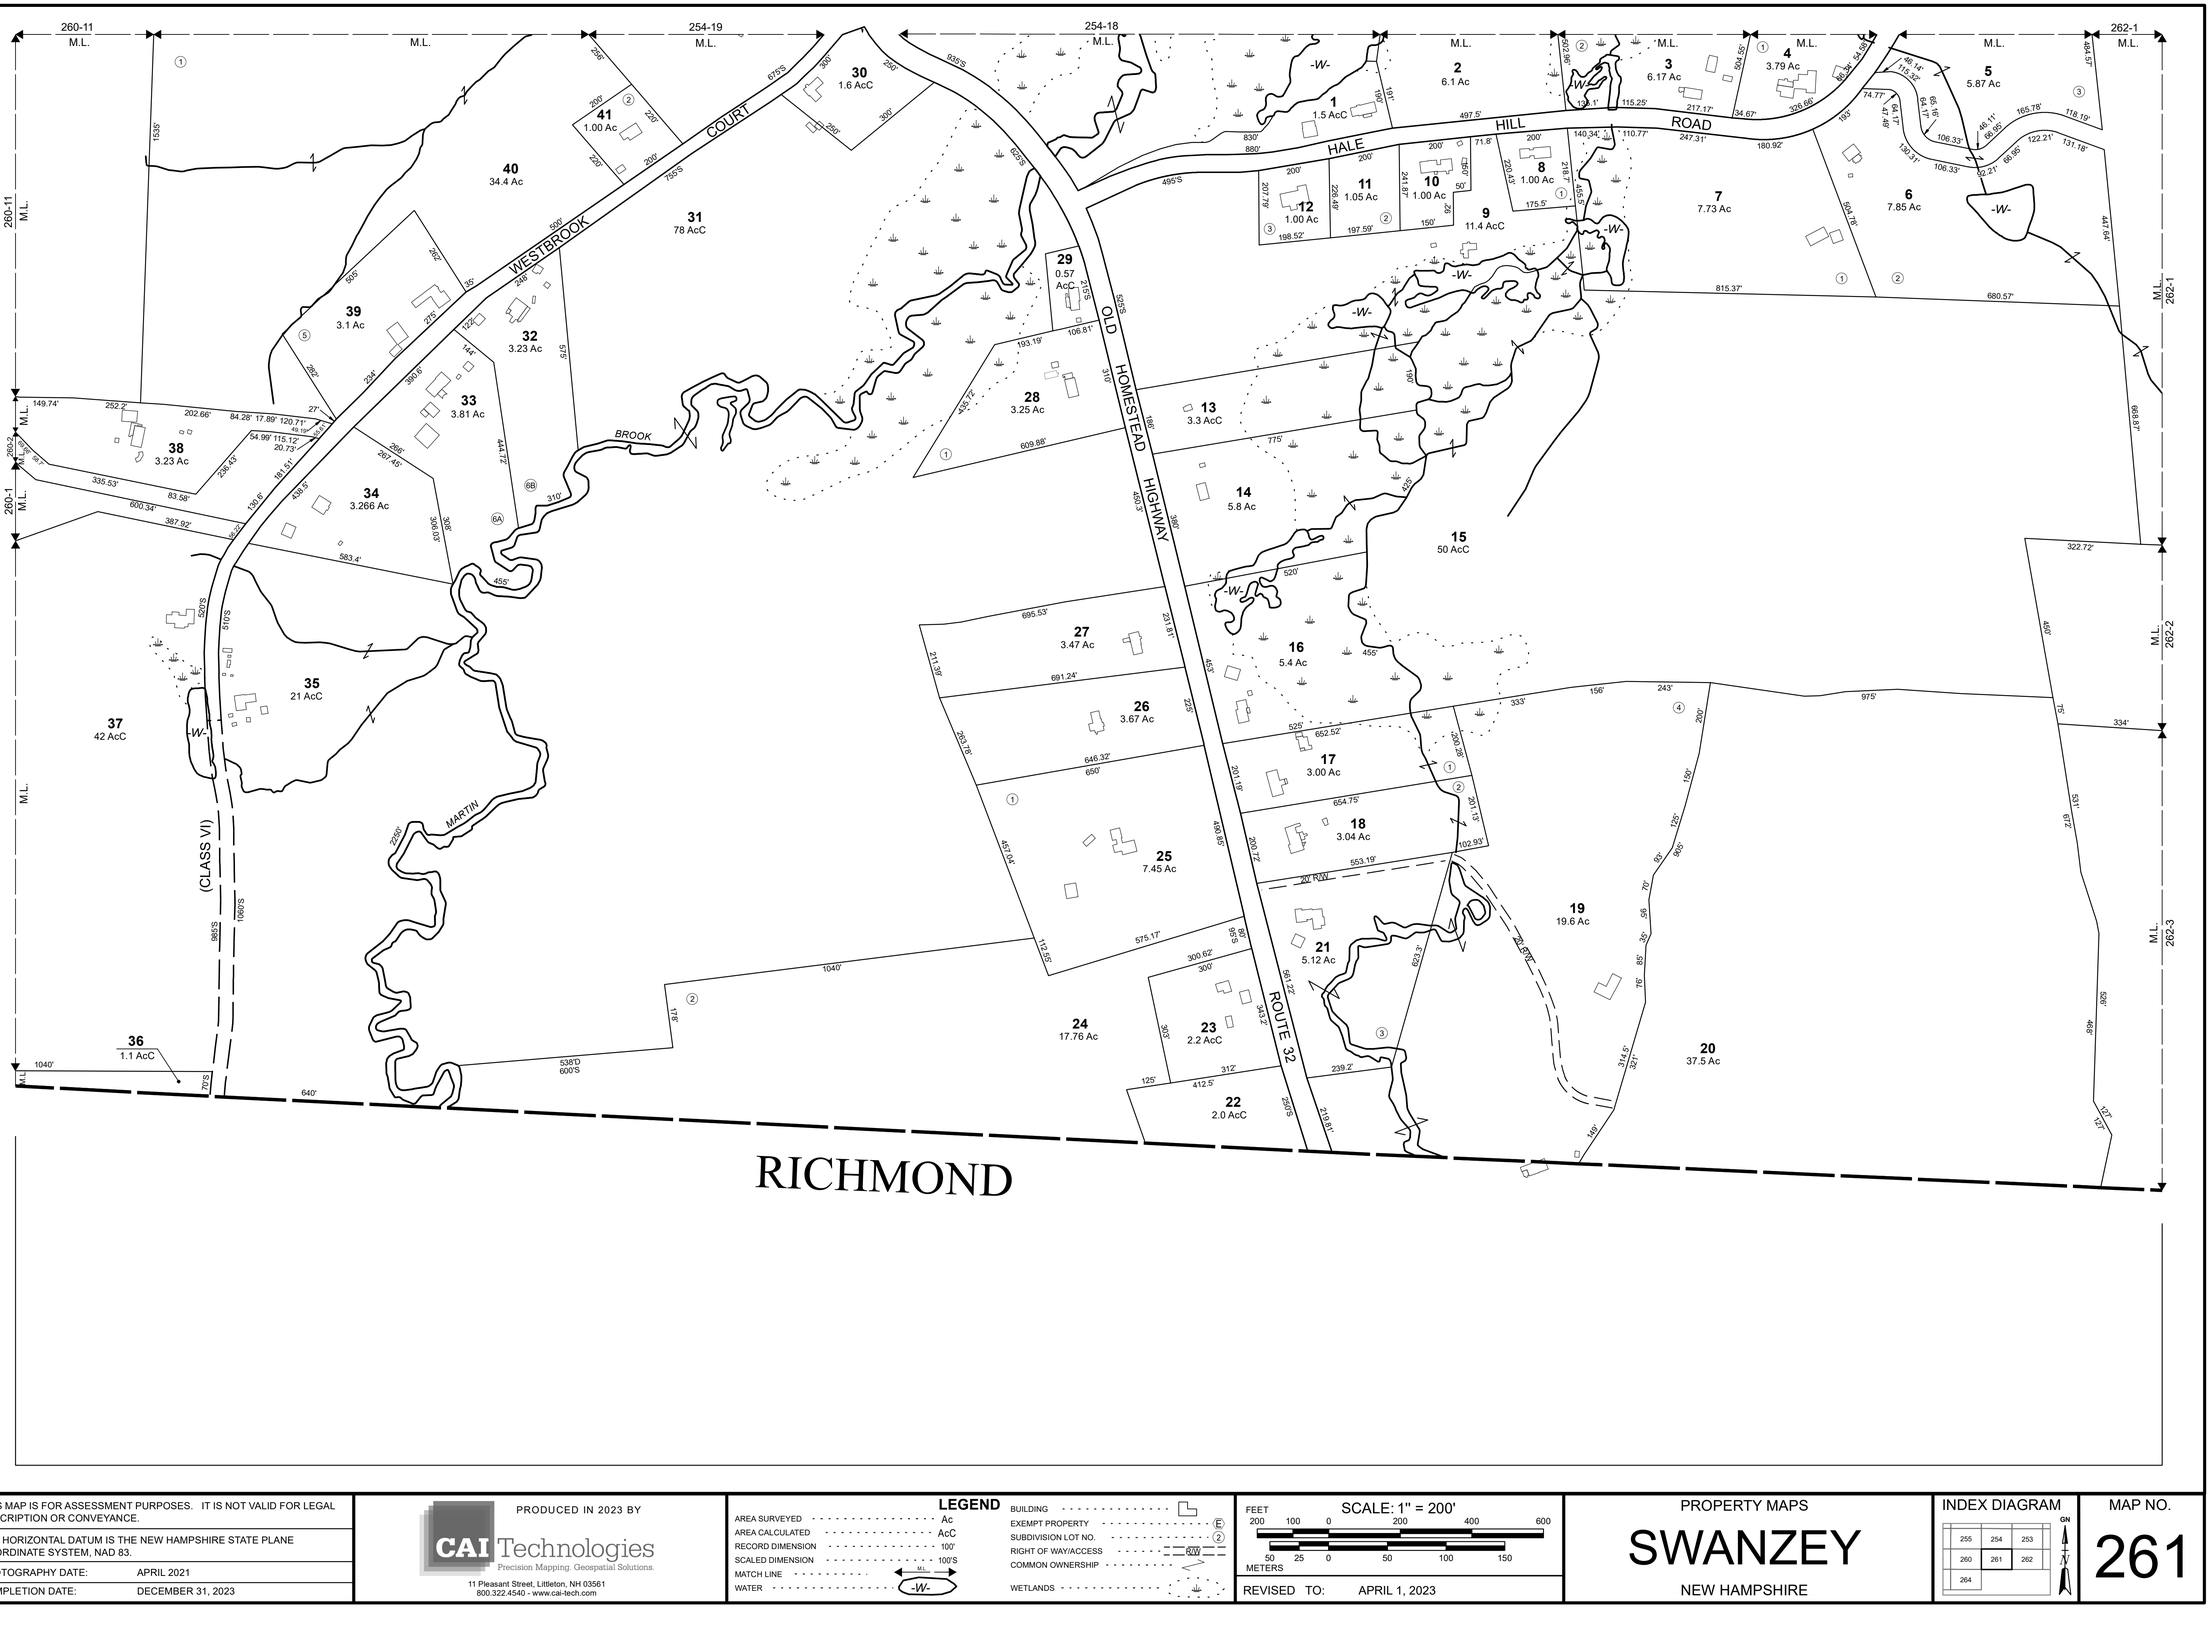


THIS MAP IS FOR ASSESSMENT PURPOSES. IT IS NOT VALID FOR LEGAL DESCRIPTION OR CONVEYANCE.

THE HORIZONTAL DATUM IS THE NEW HAMPSHIRE STATE PLANE COORDINATE SYSTEM, NAD 83.

PHOTOGRAPHY DATE: APRIL 2021

COMPLETION DATE: DECEMBER 31, 2023

PRODUCED IN 2023 BY

CAI Technologies
Precision Mapping. Geospatial Solutions.

11 Pleasant Street, Littleton, NH 03561
800.322.4540 - www.cai-tech.com

LEGEND

AREA SURVEYED ..... Ac
AREA CALCULATED ..... AcC
RECORD DIMENSION ..... 100'
SCALED DIMENSION ..... 100'S
MATCH LINE ..... M.L.
WATER ..... -W-

BUILDING
EXEMPT PROPERTY ..... E
SUBDIVISION LOT NO. 2
RIGHT OF WAY/ACCESS ..... ROW
COMMON OWNERSHIP
WETLANDS

FEET 200 100 0 200 400 600
METERS 50 25 0 50 100 150

SCALE: 1" = 200'

REVISED TO: APRIL 1, 2023

PROPERTY MAPS

SWANZEY

NEW HAMPSHIRE

INDEX DIAGRAM

MAP NO.

261