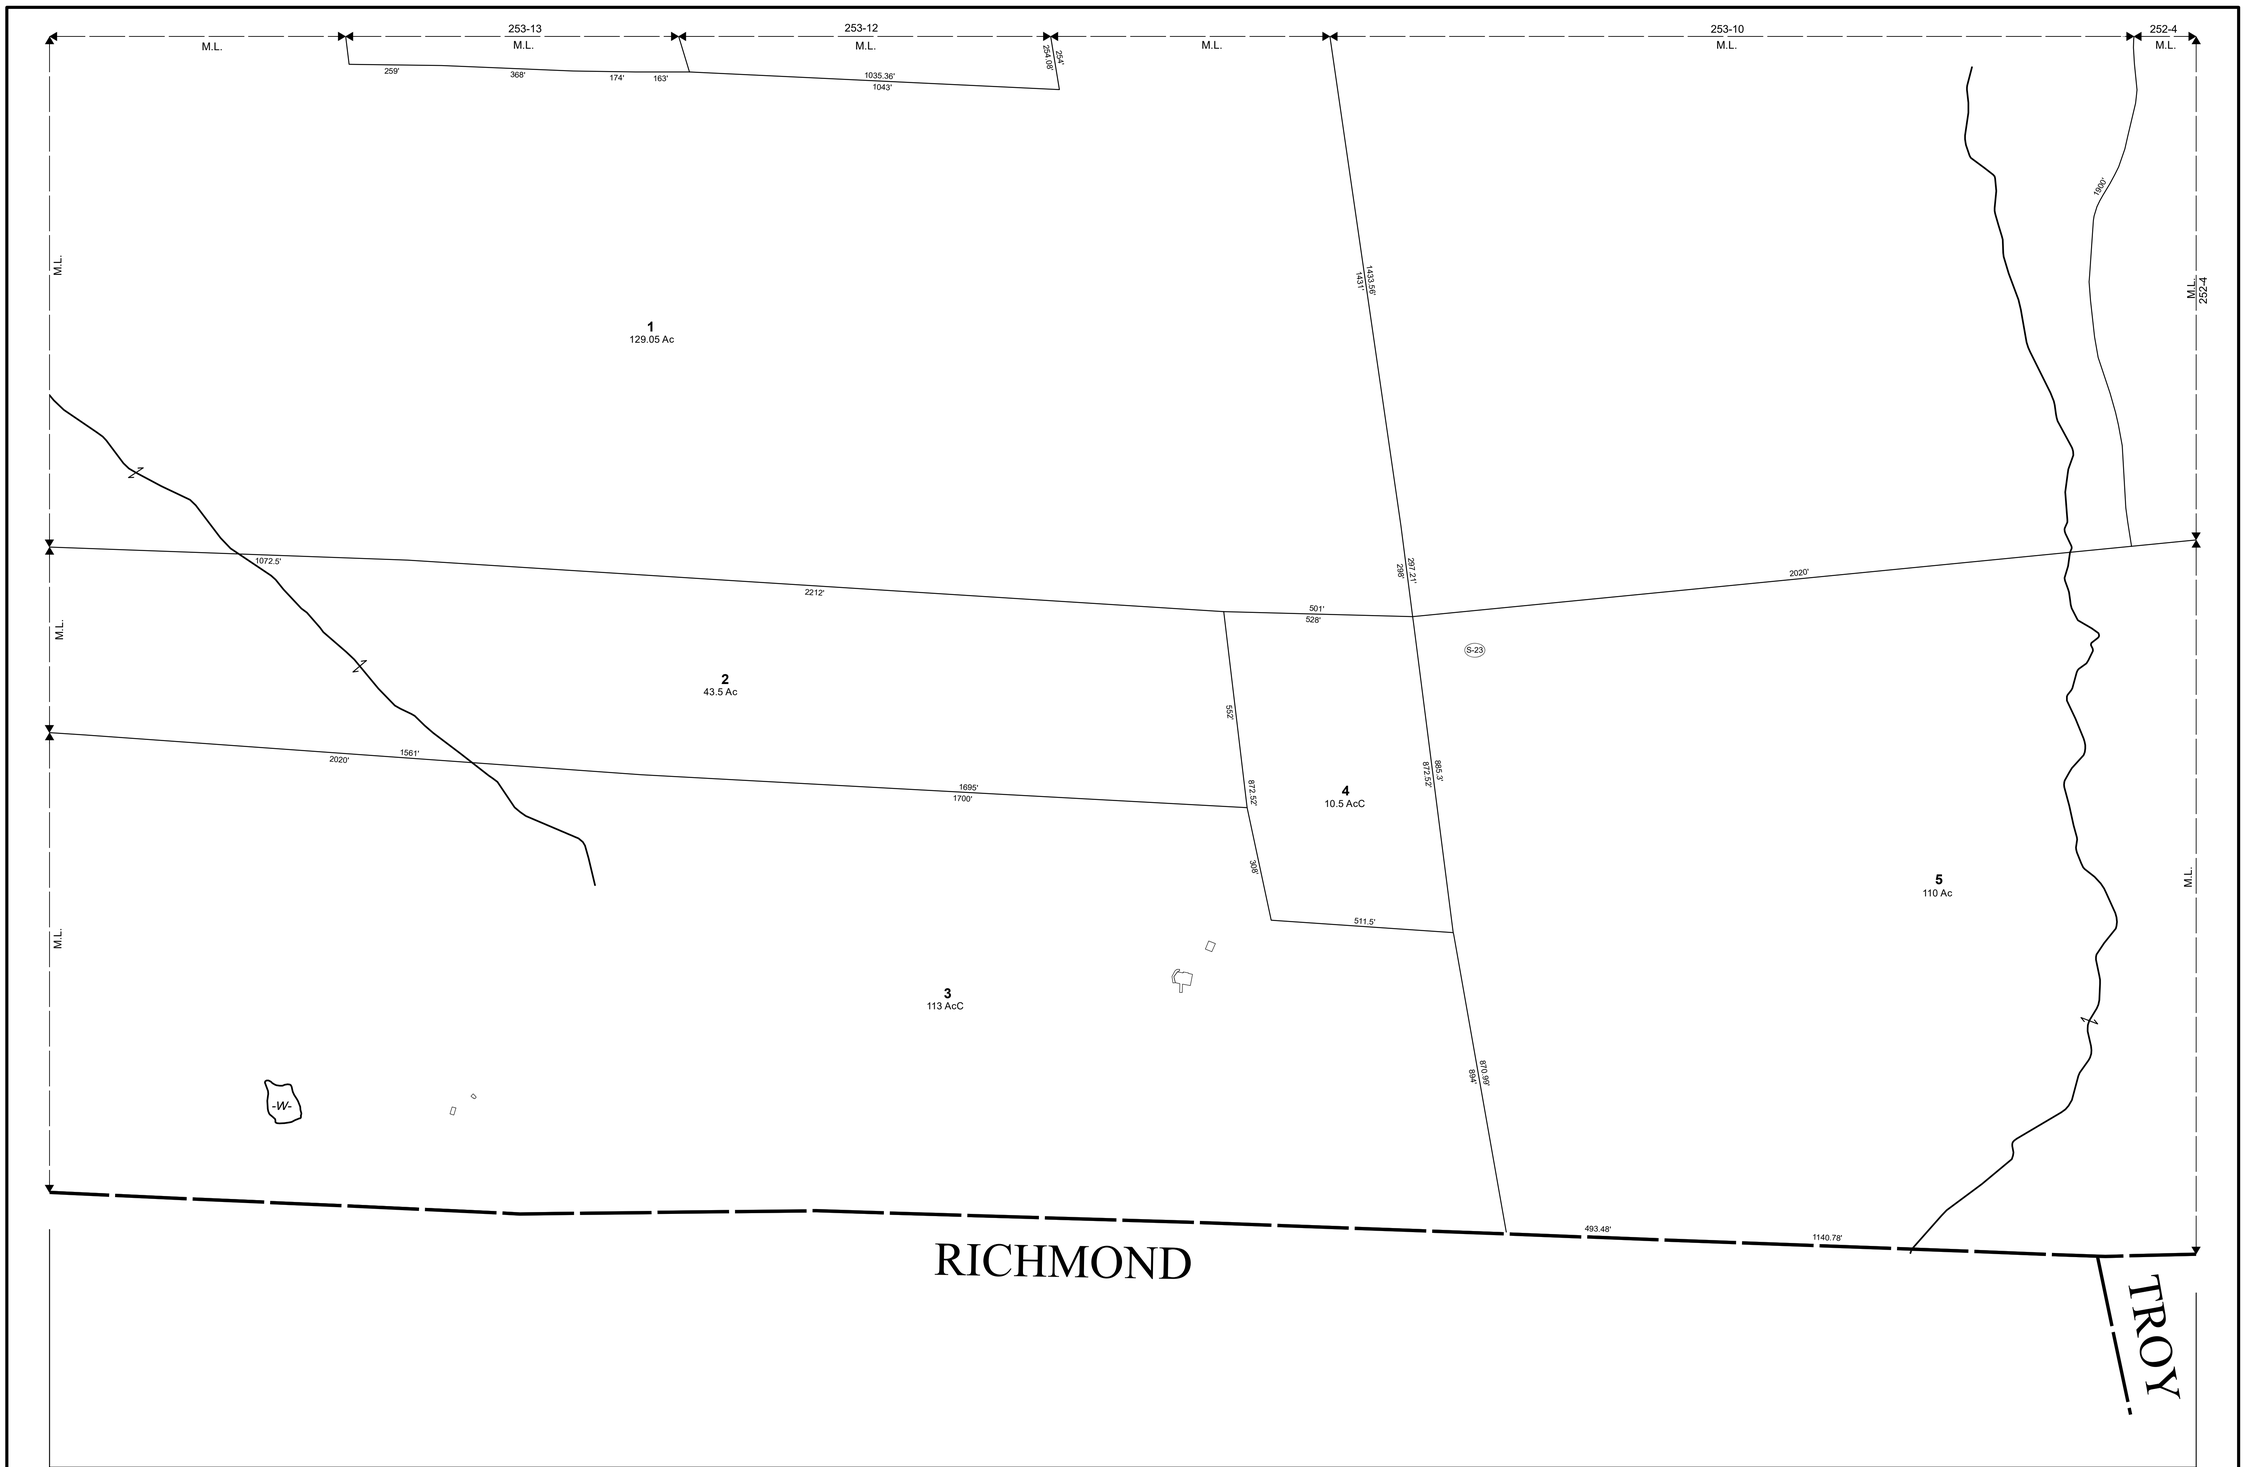


THIS MAP IS FOR ASSESSMENT PURPOSES. IT IS NOT VALID FOR LEGAL DESCRIPTION OR CONVEYANCE.

THE HORIZONTAL DATUM IS THE NEW HAMPSHIRE STATE PLANE COORDINATE SYSTEM, NAD 83.

PHOTOGRAPHY DATE: APRIL 2021

COMPLETION DATE: DECEMBER 31, 2023

PRODUCED IN 2023 BY

CAI Technologies
Precision Mapping. Geospatial Solutions.

11 Pleasant Street, Littleton, NH 03561
800.322.4540 - www.cai-tech.com

LEGEND

- AREA SURVEYED . . . . . Ac
- AREA CALCULATED . . . . . AcC
- RECORD DIMENSION . . . . . 100'
- SCALED DIMENSION . . . . . 100'S
- MATCH LINE . . . . . M.L.
- WATER . . . . . -W-
- BUILDING . . . . .
- EXEMPT PROPERTY . . . . . E
- SUBDIVISION LOT NO. 2
- RIGHT OF WAY/ACCESS . . . . . ROW
- COMMON OWNERSHIP . . . . .
- WETLANDS . . . . .

FEET 200 100 0 200 400 600

SCALE: 1" = 200'

METERS 50 25 0 50 100 150


REVISED TO: APRIL 1, 2023

PROPERTY MAPS

SWANZEY

NEW HAMPSHIRE

INDEX DIAGRAM

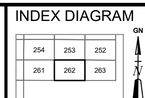

MAP NO.

262