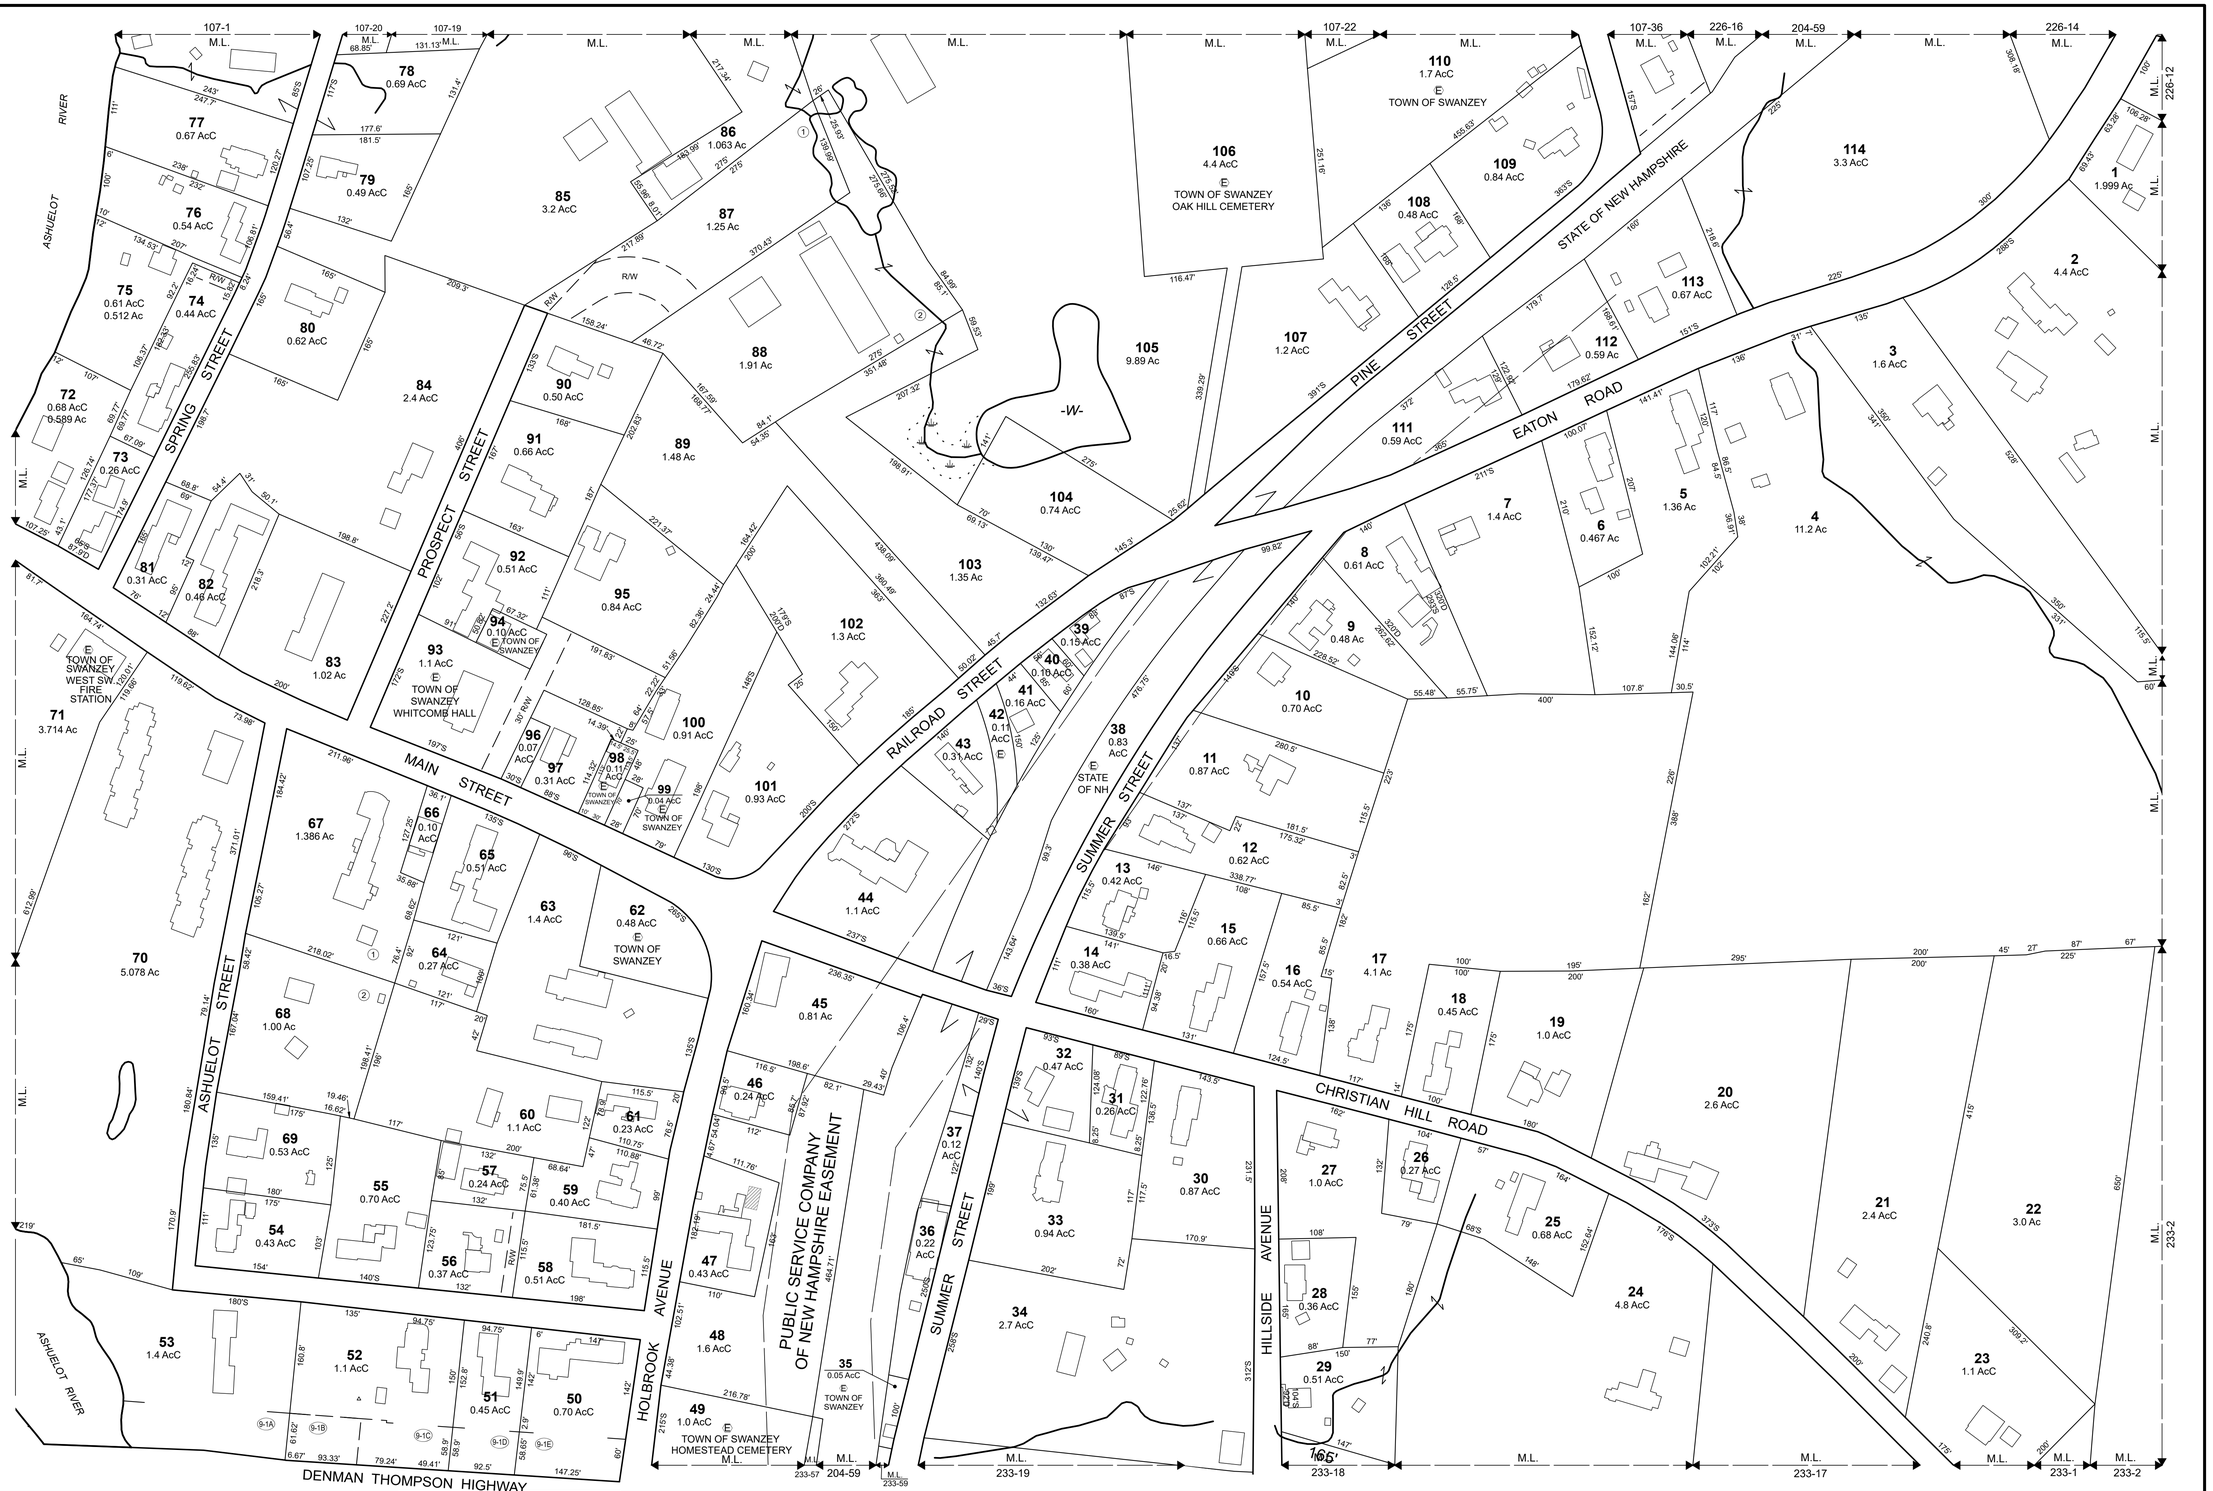

THIS MAP IS FOR ASSESSMENT PURPOSES. IT IS NOT VALID FOR LEGAL DESCRIPTION OR CONVEYANCE.

THE HORIZONTAL DATUM IS THE NEW HAMPSHIRE STATE PLANE COORDINATE SYSTEM, NAD 83.

PHOTOGRAPHY DATE: APRIL 2021

COMPLETION DATE: DECEMBER 31, 2023

PRODUCED IN 2023 BY

CAI Technologies
Precision Mapping. Geospatial Solutions.
11 Pleasant Street, Littleton, NH 03561
800.322.4540 - www.cai-tech.com

LEGEND

AREA SURVEYED ..... Ac
AREA CALCULATED ..... AcC
RECORD DIMENSION ..... 100'
SCALED DIMENSION ..... 100'S
MATCH LINE ..... M.L.
WATER ..... -W-
BUILDING
EXEMPT PROPERTY ..... (E)
SUBDIVISION LOT NO. ..... (2)
RIGHT OF WAY/ACCESS ..... R/W
COMMON OWNERSHIP
WETLANDS

SCALE: 1" = 100'

FEET 100 50 0 100 200 300

REVISED TO: APRIL 1, 2026

PROPERTY MAPS

SWANZEY

NEW HAMPSHIRE

INDEX DIAGRAM

216	217	218
227	108 107 109 110 226	225
232	233	234

GN

MAP NO. 110