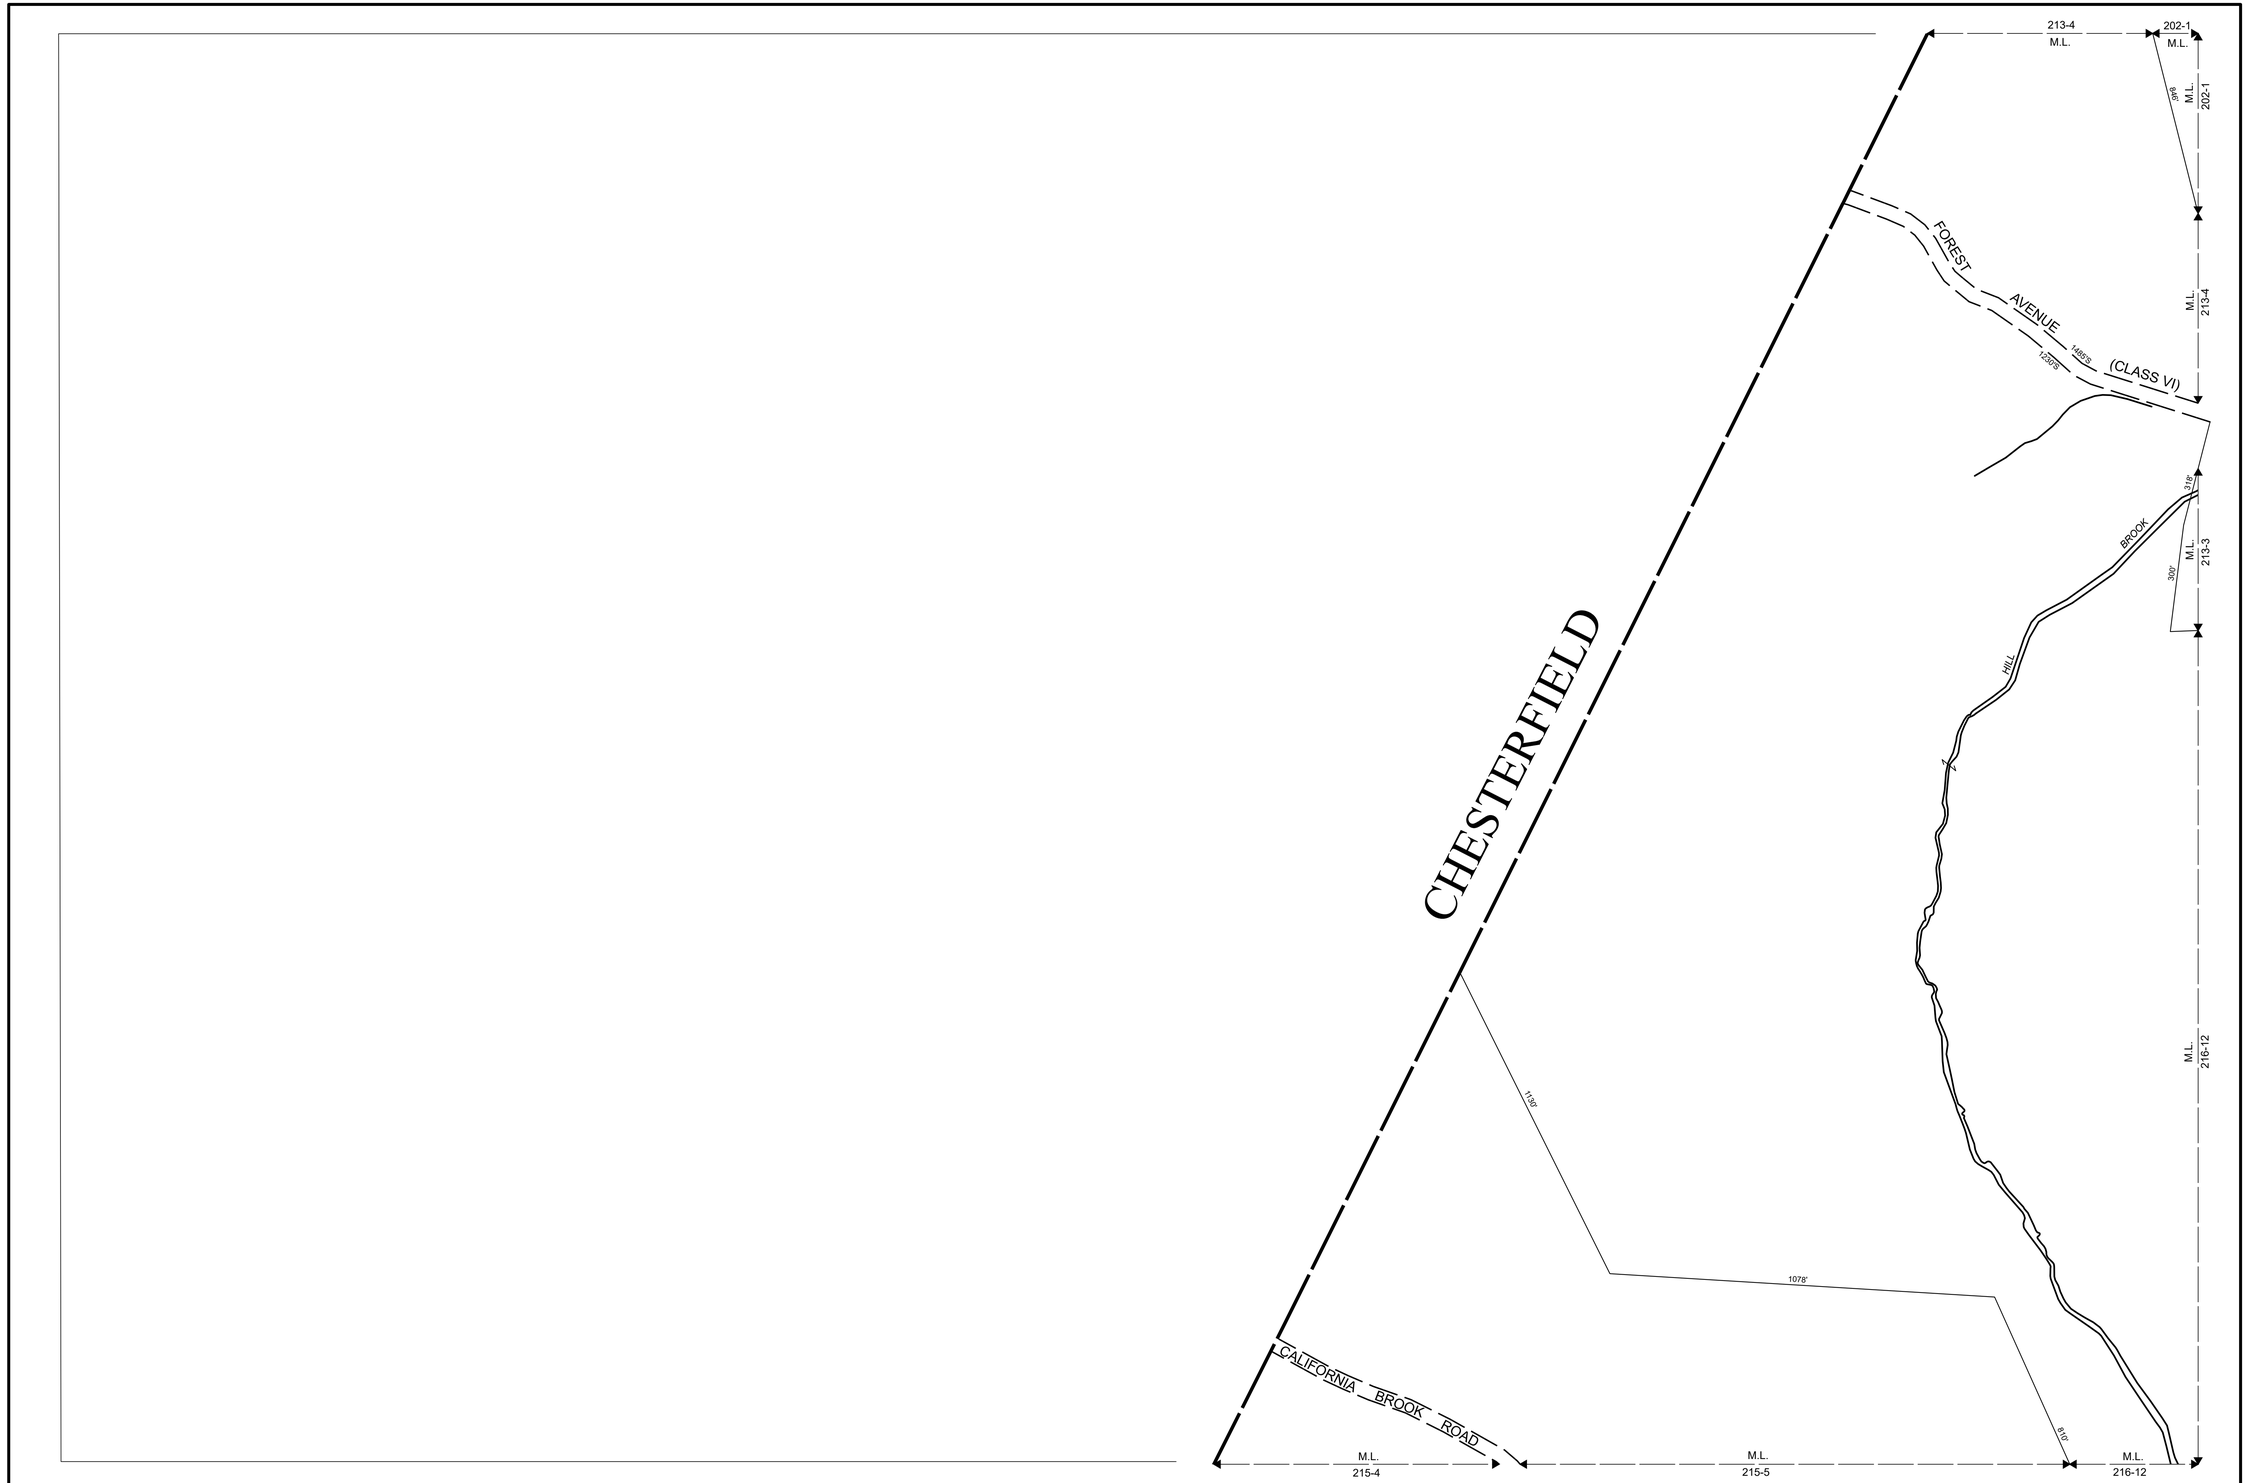


THIS MAP IS FOR ASSESSMENT PURPOSES. IT IS NOT VALID FOR LEGAL DESCRIPTION OR CONVEYANCE.

THE HORIZONTAL DATUM IS THE NEW HAMPSHIRE STATE PLANE COORDINATE SYSTEM, NAD 83.

PHOTOGRAPHY DATE: APRIL 2021

COMPLETION DATE: DECEMBER 31, 2023

PRODUCED IN 2023 BY

CAI Technologies
Precision Mapping. Geospatial Solutions.
11 Pleasant Street, Littleton, NH 03561
800.322.4540 - www.cai-tech.com

**LEGEND**

| | | | |
|---|---|---|---|
| AREA SURVEYED | Ac | BUILDING | |
| AREA CALCULATED | AcC | EXEMPT PROPERTY | E |
| RECORD DIMENSION | 100' | SUBDIVISION LOT NO. | 2 |
| SCALED DIMENSION | 100'S | RIGHT OF WAY/ACCESS | R/W |
| MATCH LINE | M.L. | COMMON OWNERSHIP | |
| WATER | -W- | WETLANDS | |

SCALE: 1" = 200'

FEET 200 100 0 200 400 600

REVISED TO: APRIL 1, 2026

PROPERTY MAPS

# SWANZEY

NEW HAMPSHIRE

INDEX DIAGRAM

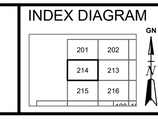


MAP NO.

# 214