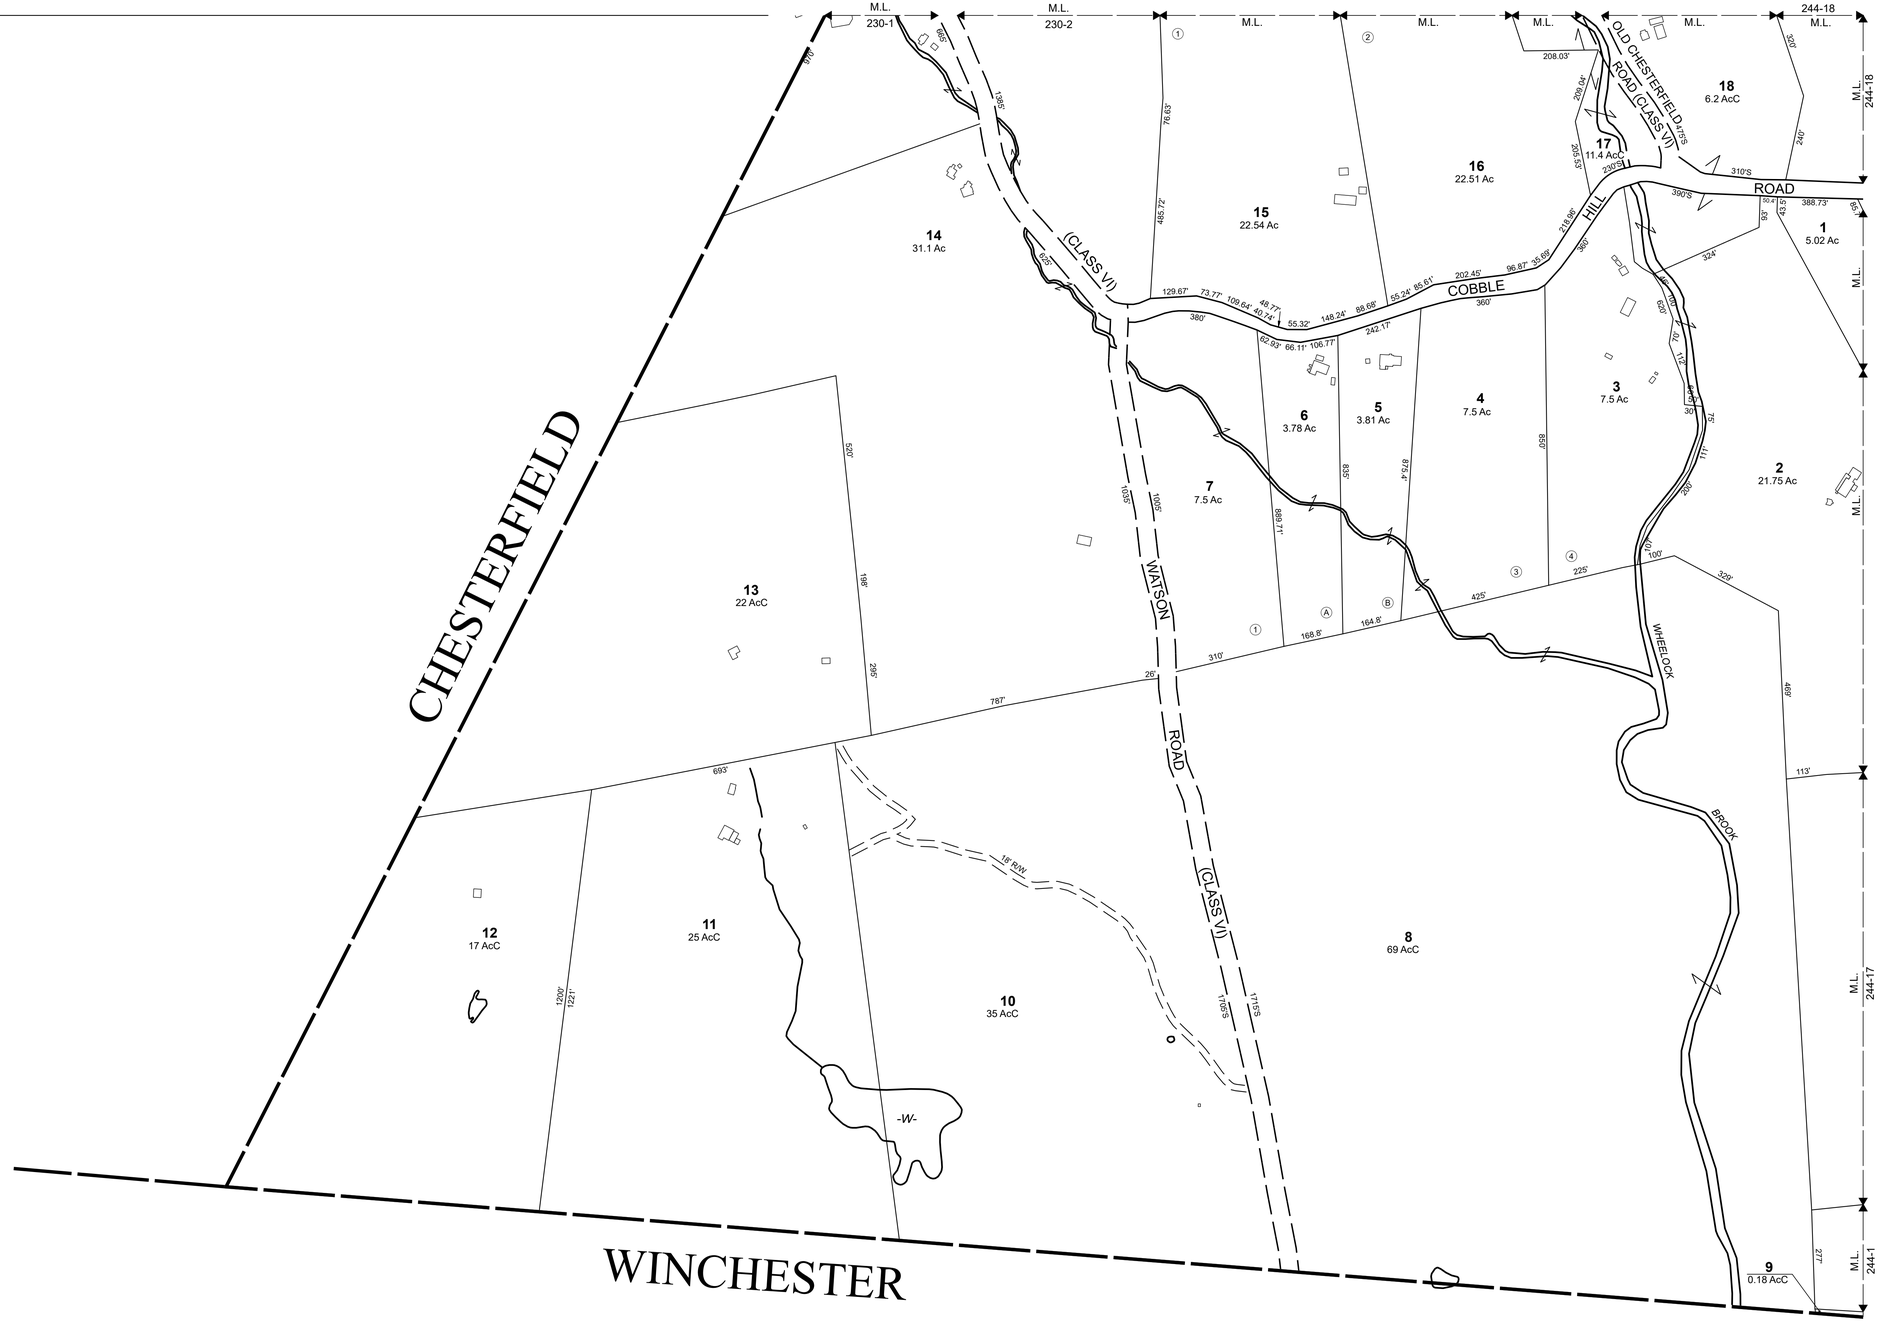

THIS MAP IS FOR ASSESSMENT PURPOSES. IT IS NOT VALID FOR LEGAL DESCRIPTION OR CONVEYANCE.

THE HORIZONTAL DATUM IS THE NEW HAMPSHIRE STATE PLANE COORDINATE SYSTEM, NAD 83.

PHOTOGRAPHY DATE: APRIL 2021

COMPLETION DATE: DECEMBER 31, 2023

PRODUCED IN 2023 BY

CAI Technologies
Precision Mapping. Geospatial Solutions.

11 Pleasant Street, Littleton, NH 03561
800.322.4540 - www.cai-tech.com

LEGEND

- AREA SURVEYED ..... Ac
- AREA CALCULATED ..... AcC
- RECORD DIMENSION ..... 100'
- SCALED DIMENSION ..... 100'S
- MATCH LINE ..... M.L.
- WATER ..... -W-
- BUILDING
- EXEMPT PROPERTY ..... (E)
- SUBDIVISION LOT NO. ..... (2)
- RIGHT OF WAY/ACCESS ..... ROW
- COMMON OWNERSHIP
- WETLANDS

SCALE: 1" = 200'

FEET 200 100 0 200 400 600

REVISED TO: APRIL 1, 2026

PROPERTY MAPS

SWANZEY

NEW HAMPSHIRE

INDEX DIAGRAM

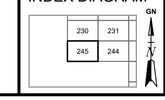

MAP NO.

245