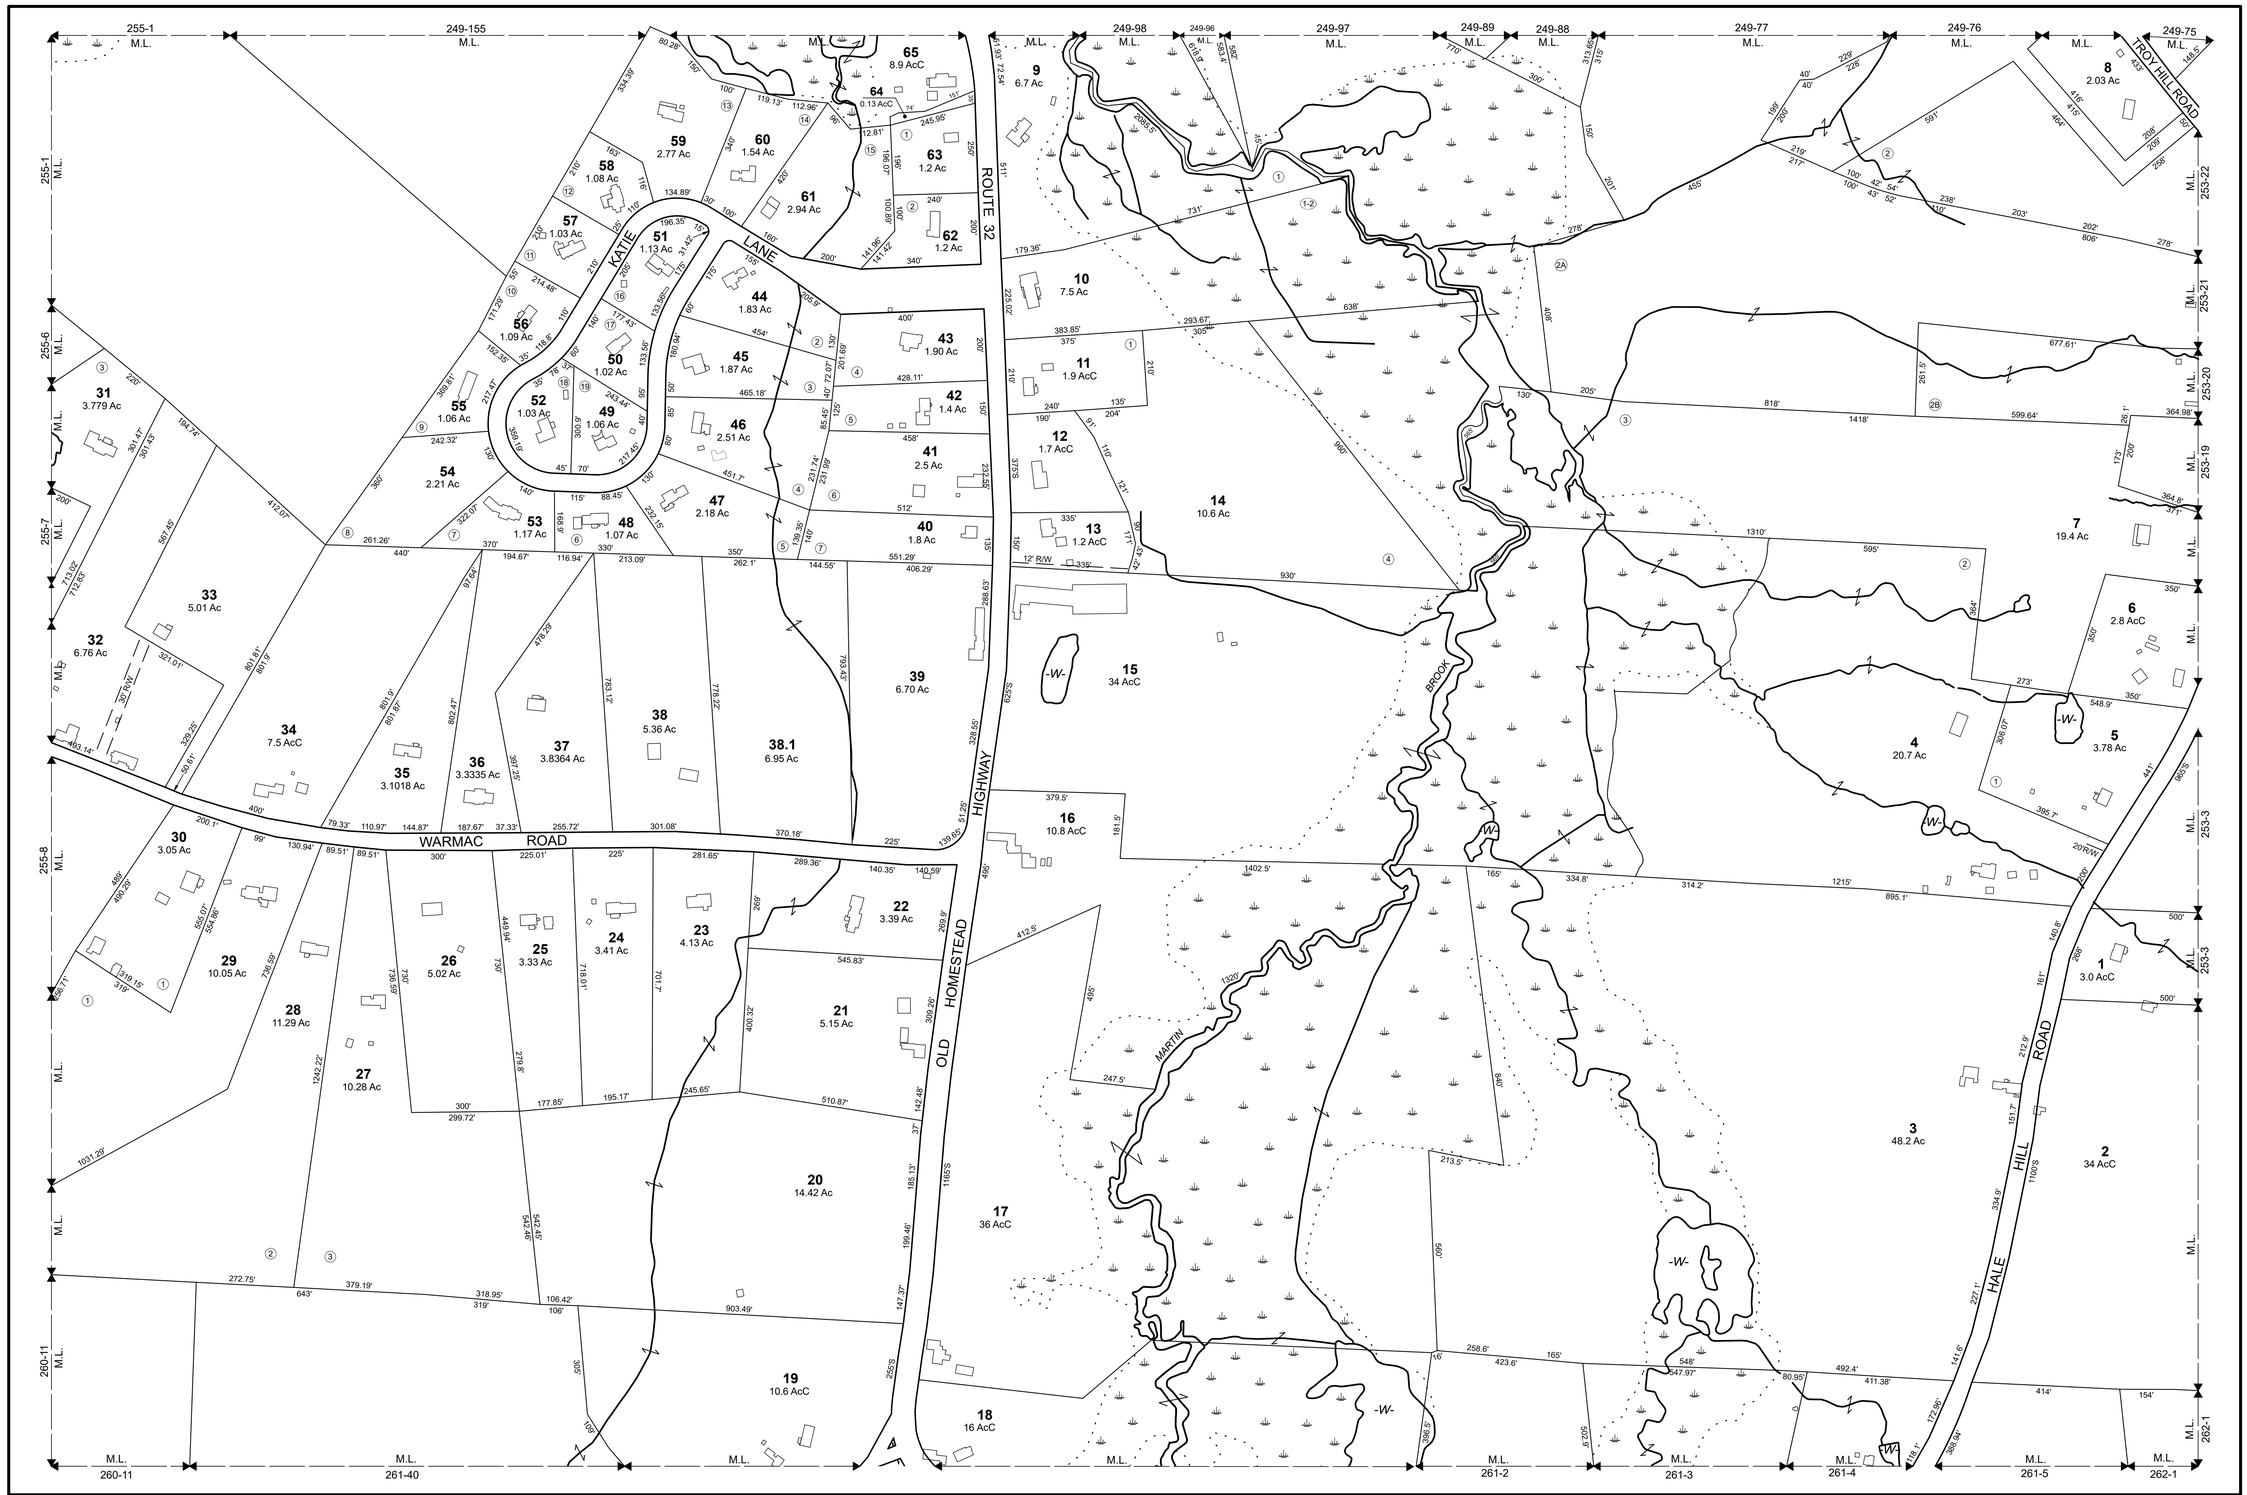

THIS MAP IS FOR ASSESSMENT PURPOSES. IT IS NOT VALID FOR LEGAL DESCRIPTION OR CONVEYANCE.

THE HORIZONTAL DATUM IS THE NEW HAMPSHIRE STATE PLANE COORDINATE SYSTEM, NAD 83.

PHOTOGRAPHY DATE: APRIL 2021

COMPLETION DATE: DECEMBER 31, 2023

PRODUCED IN 2023 BY

CAI Technologies
Precision Mapping. Geospatial Solutions.

11 Pleasant Street, Littleton, NH 03561
800.322.4540 - www.cai-tech.com

LEGEND

AREA SURVEYED - Ac
AREA CALCULATED - AcC
RECORD DIMENSION - 100'
SCALED DIMENSION - 100'S
MATCH LINE - M.L.
WATER - -W-
BUILDING
EXEMPT PROPERTY - E
SUBDIVISION LOT NO. - 2
RIGHT OF WAY/ACCESS - ROW
COMMON OWNERSHIP
WETLANDS

SCALE: 1" = 200'

FEET 200 100 0 200 400 600

REVISED TO: APRIL 1, 2026

PROPERTY MAPS

SWANZEY

NEW HAMPSHIRE

INDEX DIAGRAM

248	249	250
255	254	253
260	261	262

GN

MAP NO. 254